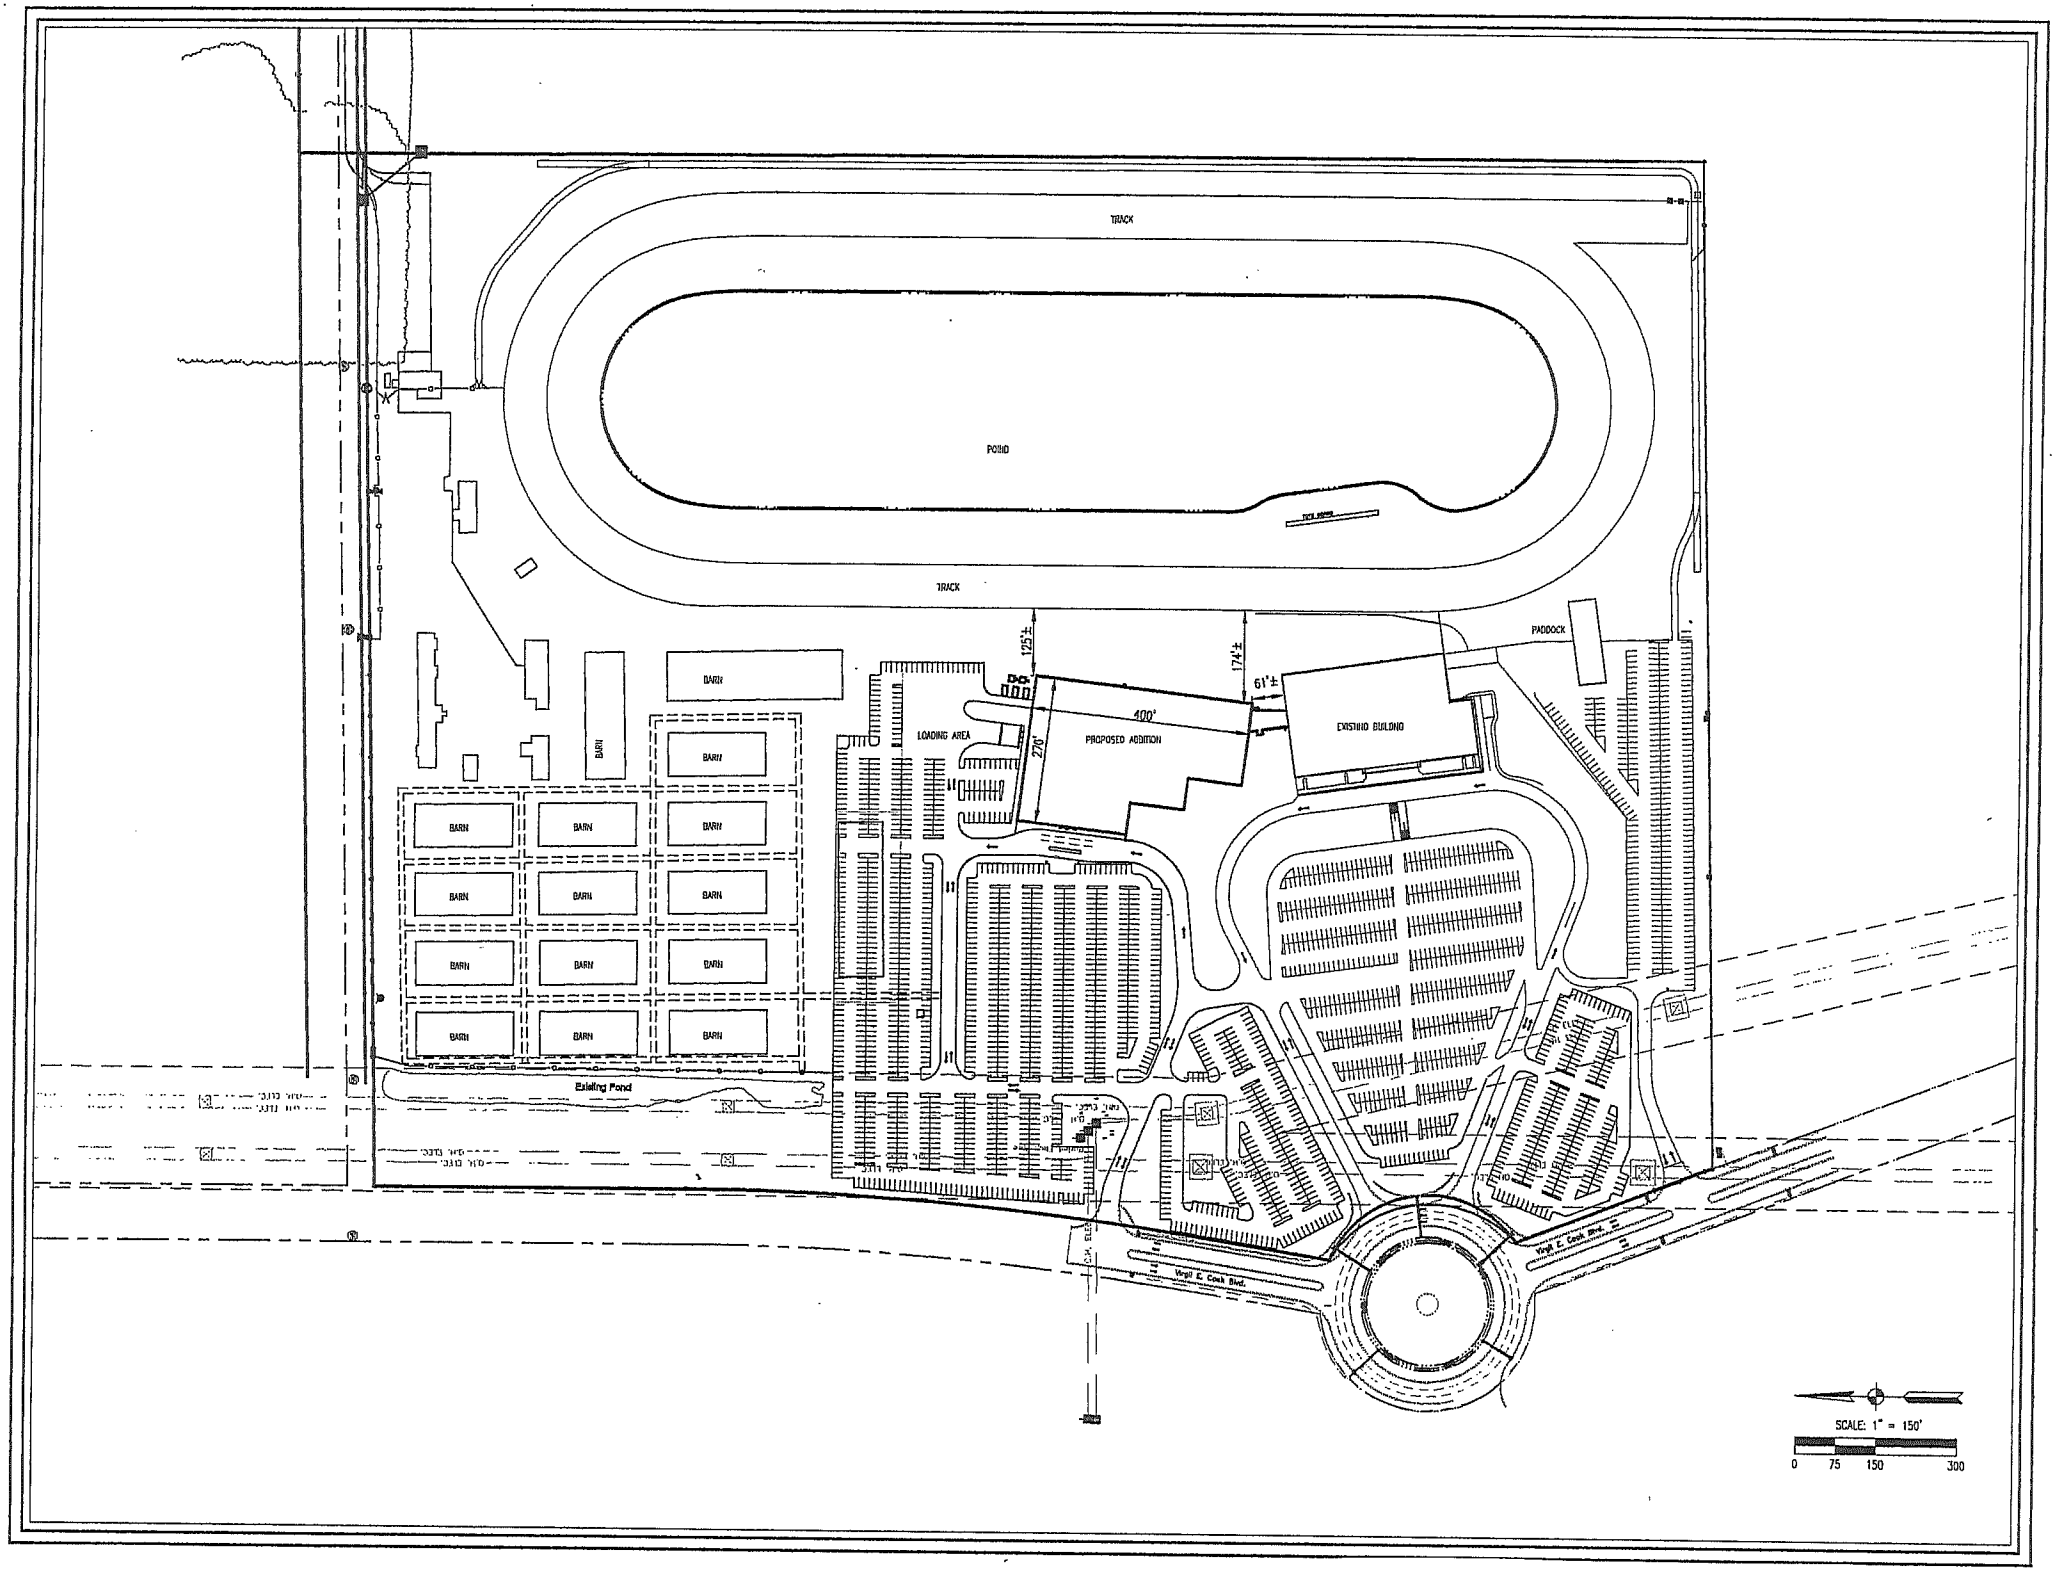
TRACK
POND
TRACK
PADDOCK
BARN
BARN
BARN
BARN
BARN
BARN
BARN
BARN
BARN
BARN
BARN
BARN
BARN
BARN
Existing Pond
LOADING AREA
125'±
270'
400'
PROPOSED ADDITION
174'±
61'±
EXISTING BUILDING
Virgil E. Cook Blvd.
Virgil E. Cook Blvd.
SCALE: 1" = 150'
0
75
150
300